THIS CERTIFICATION IS MADE ONLY TO HEREIN NAMED PARTIES OF HEREIN DELINEATED PROPERTY. NO RESPONSIBILITY OR LIABILITY IS ASSUMED BY SURVEYOR FOR USE OF SURVEY FOR ANY OTHER PURPOSE INCLUDING, BUT NOT LIMITED TO, USE OF SURVEY FOR SURVEY AFFIDAVIT, RESALE OF PROPERTY, OR TO ANY OTHER PERSON NOT LISTED IN CERTIFICATION, EITHER DIRECTLY OR INDIRECTLY.

SUBJECT TO EASEMENTS AND RESTRICTIONS THAT AFFECT SUBJECT PROPERTY. SUBJECT TO AN ACCURATE TITLE SEARCH. UNDERGROUND UTILITIES-UNDERGROUND TANKS-TREES-LANDSCAPE FEATURES-HAZARDOUS WASTE-FRESHWATER WETLANDS-FLOOD-RIPARIAN DELINEATIONS, IF ANY, ARE NOT SHOWN HEREIN

THIS MAP OR ANY PART THEREOF NOT TO BE REPRODUCED WITHOUT WRITTEN CONSENT OF GB ENGINEERING, LLC AND/OR ©VN © COPYRIGHT.

PARKING STALL STRIPING DETAIL

(NOT TO SCALE)

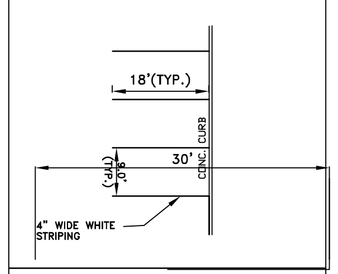

HANDICAP STALL STRIPING DETAIL

(NOT TO SCALE)

(CONTRACTOR TO FOLLOW A.D.A. REQUIREMENTS)

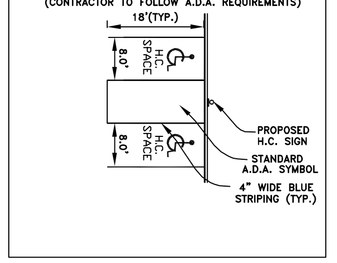

NOTE: ALL PROPOSED INLETS ARE TO BE EQUIPPED WITH FLOW-GUARD INSERTS.

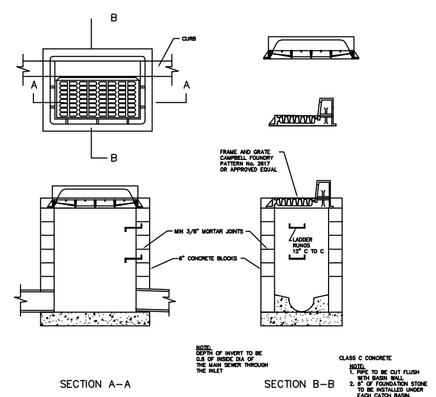

PATTERN NUMBER	A	BB	C	CC	E	EE	F	FF	K
2617	30"	54"	21 3/4"	47 3/4"	5 1/2"	4"	30"	48"	1 1/4"

TYPE B INLET

(PATTERN # 2617)
NTS
(SHOWN AS C.B.)

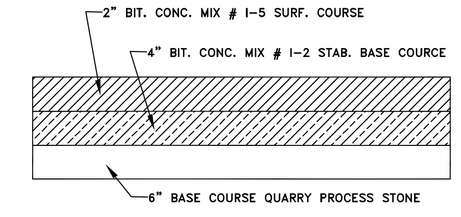

PARKING PAVEMENT DETAIL

(NO SCALE)

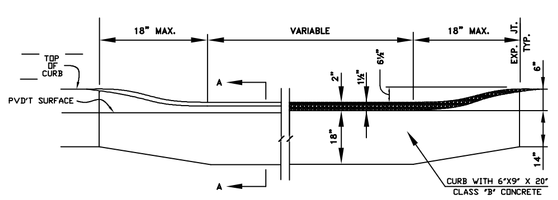

METHODS OF DEPRESSING CURB AT DRIVEWAY

(NO SCALE)

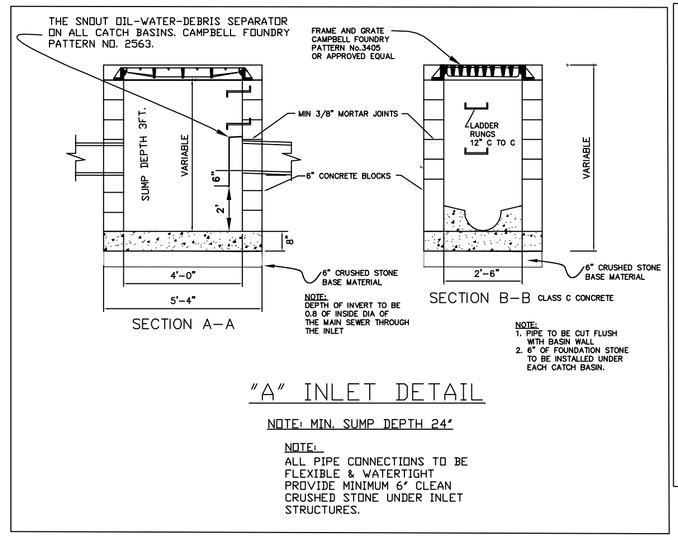

"A" INLET DETAIL

NOTE: MIN. SUMP DEPTH 24"

NOTE:
ALL PIPE CONNECTIONS TO BE FLEXIBLE & WATERTIGHT
PROVIDE MINIMUM 6" CLEAN CRUSHED STONE UNDER INLET STRUCTURES.

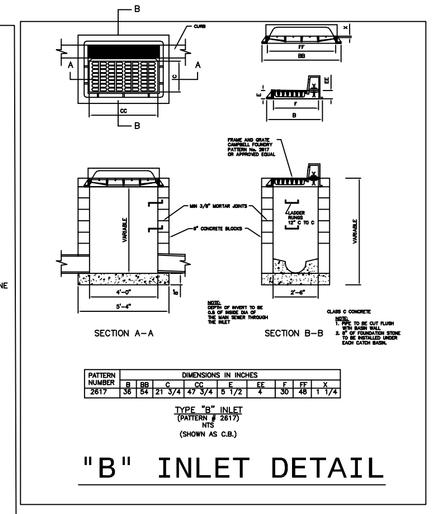

PATTERN NUMBER	A	BB	C	CC	E	EE	F	FF	K
2617	30"	54"	21 3/4"	47 3/4"	5 1/2"	4"	30"	48"	1 1/4"

TYPE "B" INLET (PATTERN # 2617) NTS (SHOWN AS C.B.)

"B" INLET DETAIL

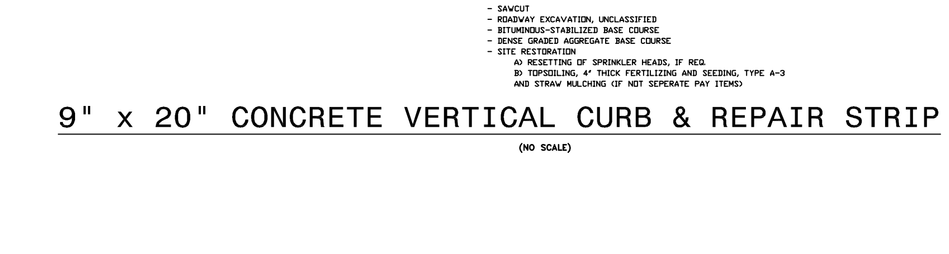

CONC. SIDEWALK DETAIL

(NO SCALE)

NOTE: THE FOLLOWING ITEMS OF WORK ARE INCLUDED UNDER 9" x 20" CONCRETE VERTICAL CURB:

- SAWCUT
- ROADWAY EXCAVATION, UNCLASSIFIED
- BITUMINOUS-STABILIZED BASE COURSE
- DENSE GRADED AGGREGATE BASE COURSE
- SITE RESTORATION
  a) RESETTING OF SPRINKLER HEADS, IF REQ.
  b) TOPSOILING, 4" THICK FERTILIZING AND SEEDING, TYPE A-3 AND STRAW MULCHING (IF NOT SEPERATE PAY ITEMS)

9" x 20" CONCRETE VERTICAL CURB & REPAIR STRIP

(NO SCALE)

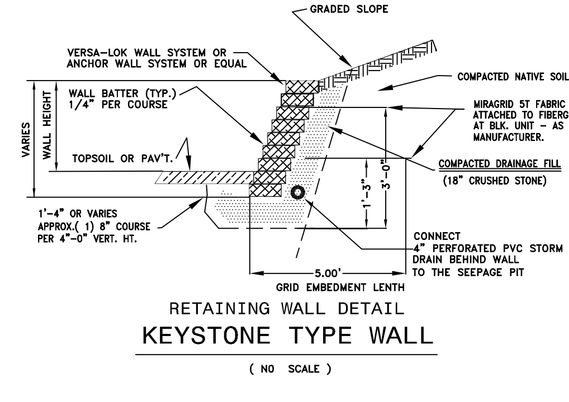

RETAINING WALL DETAIL

KEYSTONE TYPE WALL

(NO SCALE)

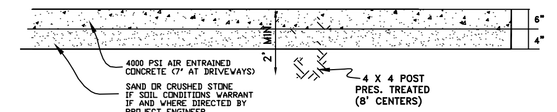

CONC. PAD/DUMPSTER DETAIL

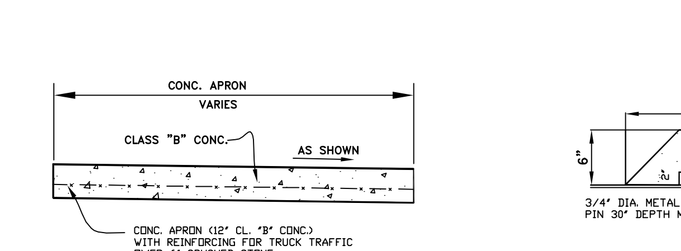

BOLLARD DETAIL

(NO SCALE)

CONCRETE PAD/APRON DETAIL

(NO SCALE)

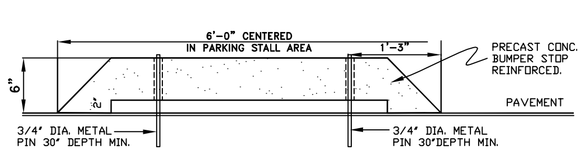

PRECAST CONCRETE BUMPER STOP

N.T.S.

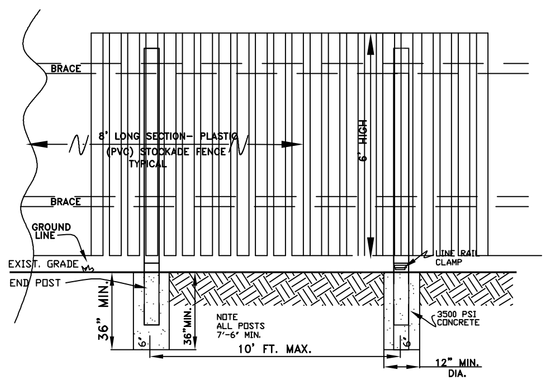

6' PVC BOARD ON BOARD FENCE DETAIL

(NOT TO SCALE)

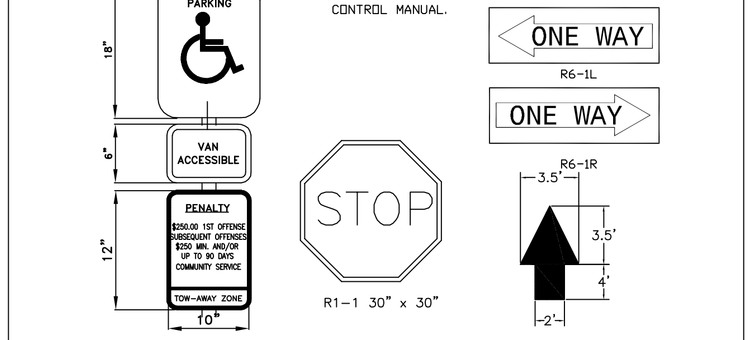

HANDICAP SIGN | STOP SIGN | PAVEMENT MARKING

SIGN DETAILS

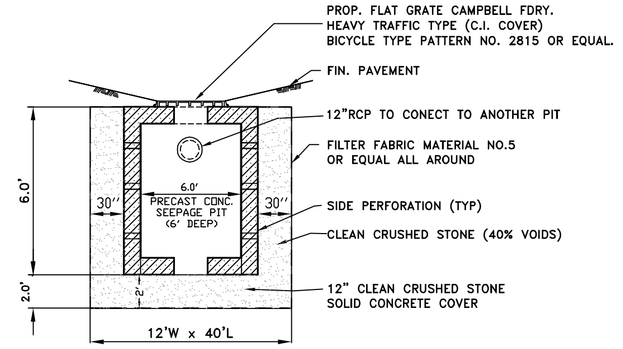

SEEPAGE PIT NOTES:

1. SEEPAGE PIT TO BE INSPECTED ONCE A YEAR BY OWNER. CLEAN OUT DEBRIS AS REQUIRED.
2. ALL SOIL ASSUMPTIONS ARE TO BE FIELD VERIFIED.

RETETION SYSTEM # 2

(NO SCALE)

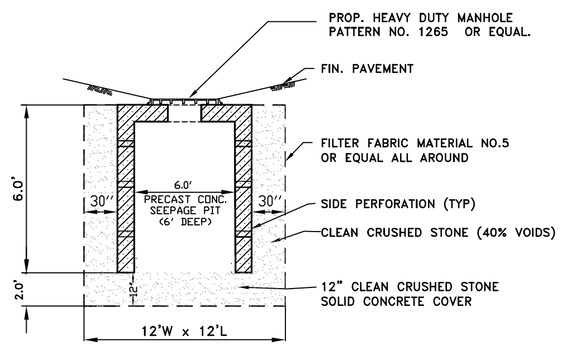

SEEPAGE PIT NOTES:

1. SEEPAGE PIT TO BE INSPECTED ONCE A YEAR BY OWNER. CLEAN OUT DEBRIS AS REQUIRED.
2. ALL SOIL ASSUMPTIONS ARE TO BE FIELD VERIFIED.

RETETION SYSTEM # 1

(NO SCALE)

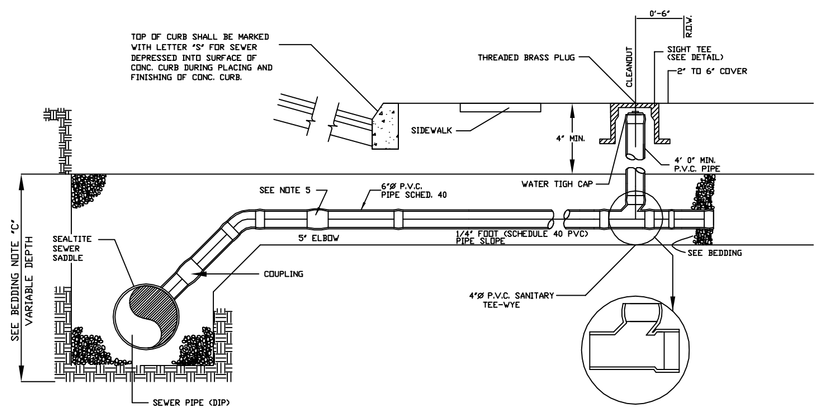

SECTION

TYPICAL HOUSE CONNECTION

NOTES:

1. ALL COUPLINGS PLUGS AND CAPS SHALL BE STANDARD FOR TYPE OF PIPE USED AND INSTALLATION TO BE WATERLIGHT.
2. CLEANOUTS OR INSPECTION WYES ARE TO BE LOCATED AS SHOWN ON DETAIL.
3. 1/4" PER FOOT SLOPE GOVERNS OVER CONFLICTS WITH 5 FOOT MINIMUM COVER DIMENSION.
4. FOR PIPE BEDDING DETAILS SEE DETAILS THIS SHEET.
5. WHERE A NEW PVC HOUSE CONNECTION IS TO BE INSTALLED ALL COUPLINGS SHALL BE STANDARD.

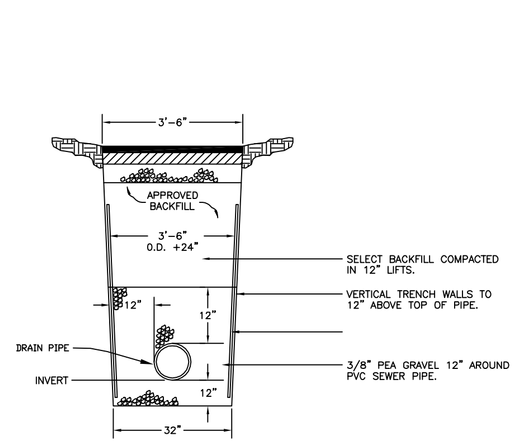

TRENCH DETAIL

THIS PLAN HAS BEEN PREPARED UNDER MY IMMEDIATE SUPERVISION

CERTIFIED TO: UKRAINIAN CULTURAL CENTER OF CLIFTON

CERTIFICATE OF AUTHORIZATION NO: 24GA-28110300
THOMAS G. STEARNS III - LIC. NO. GB40959
N.J. PROFESSIONAL ENGINEER & LAND SURVEYOR

DETAILS

110 VINCENT DRIVE
LOTS 24.01 & 24.02 IN BLOCK 63.01 TAX MAP

CITY OF CLIFTON
PASSAIC COUNTY NEW JERSEY

GB ENGINEERING, LLC
ENGINEERS & SURVEYORS
144 JEWELL STREET, GARFIELD, NEW JERSEY 07026
EMAIL: GBSURVEYOR@AOL.COM
TEL (973) 340-0948 FAX (973) 340-0015

SCALE: 1"= 20'-0"
DATE: SEPTEMBER 22, 2019
SHEET NO. 6 of 8
FILE NO. 2018/1076

A WRITTEN WAIVER AND DIRECTION NOT TO SET CORNER MARKERS HAS BEEN OBTAINED FROM THE ULTIMATE USER PURSUANT TO P.L.2003, c.140:45 B-36.3) AND N.J.AC. 1340-51 (d).

THIS MAP OR ANY PART THEREOF NOT TO BE REPRODUCED WITHOUT WRITTEN CONSENT OF GB ENGINEERING, LLC AND/OR ©VN © COPYRIGHT.

ALTHOUGH ABSOLUTE, OFFSET DIMENSIONS ARE NOT TO BE USED FOR PERMANENT CONSTRUCTION.